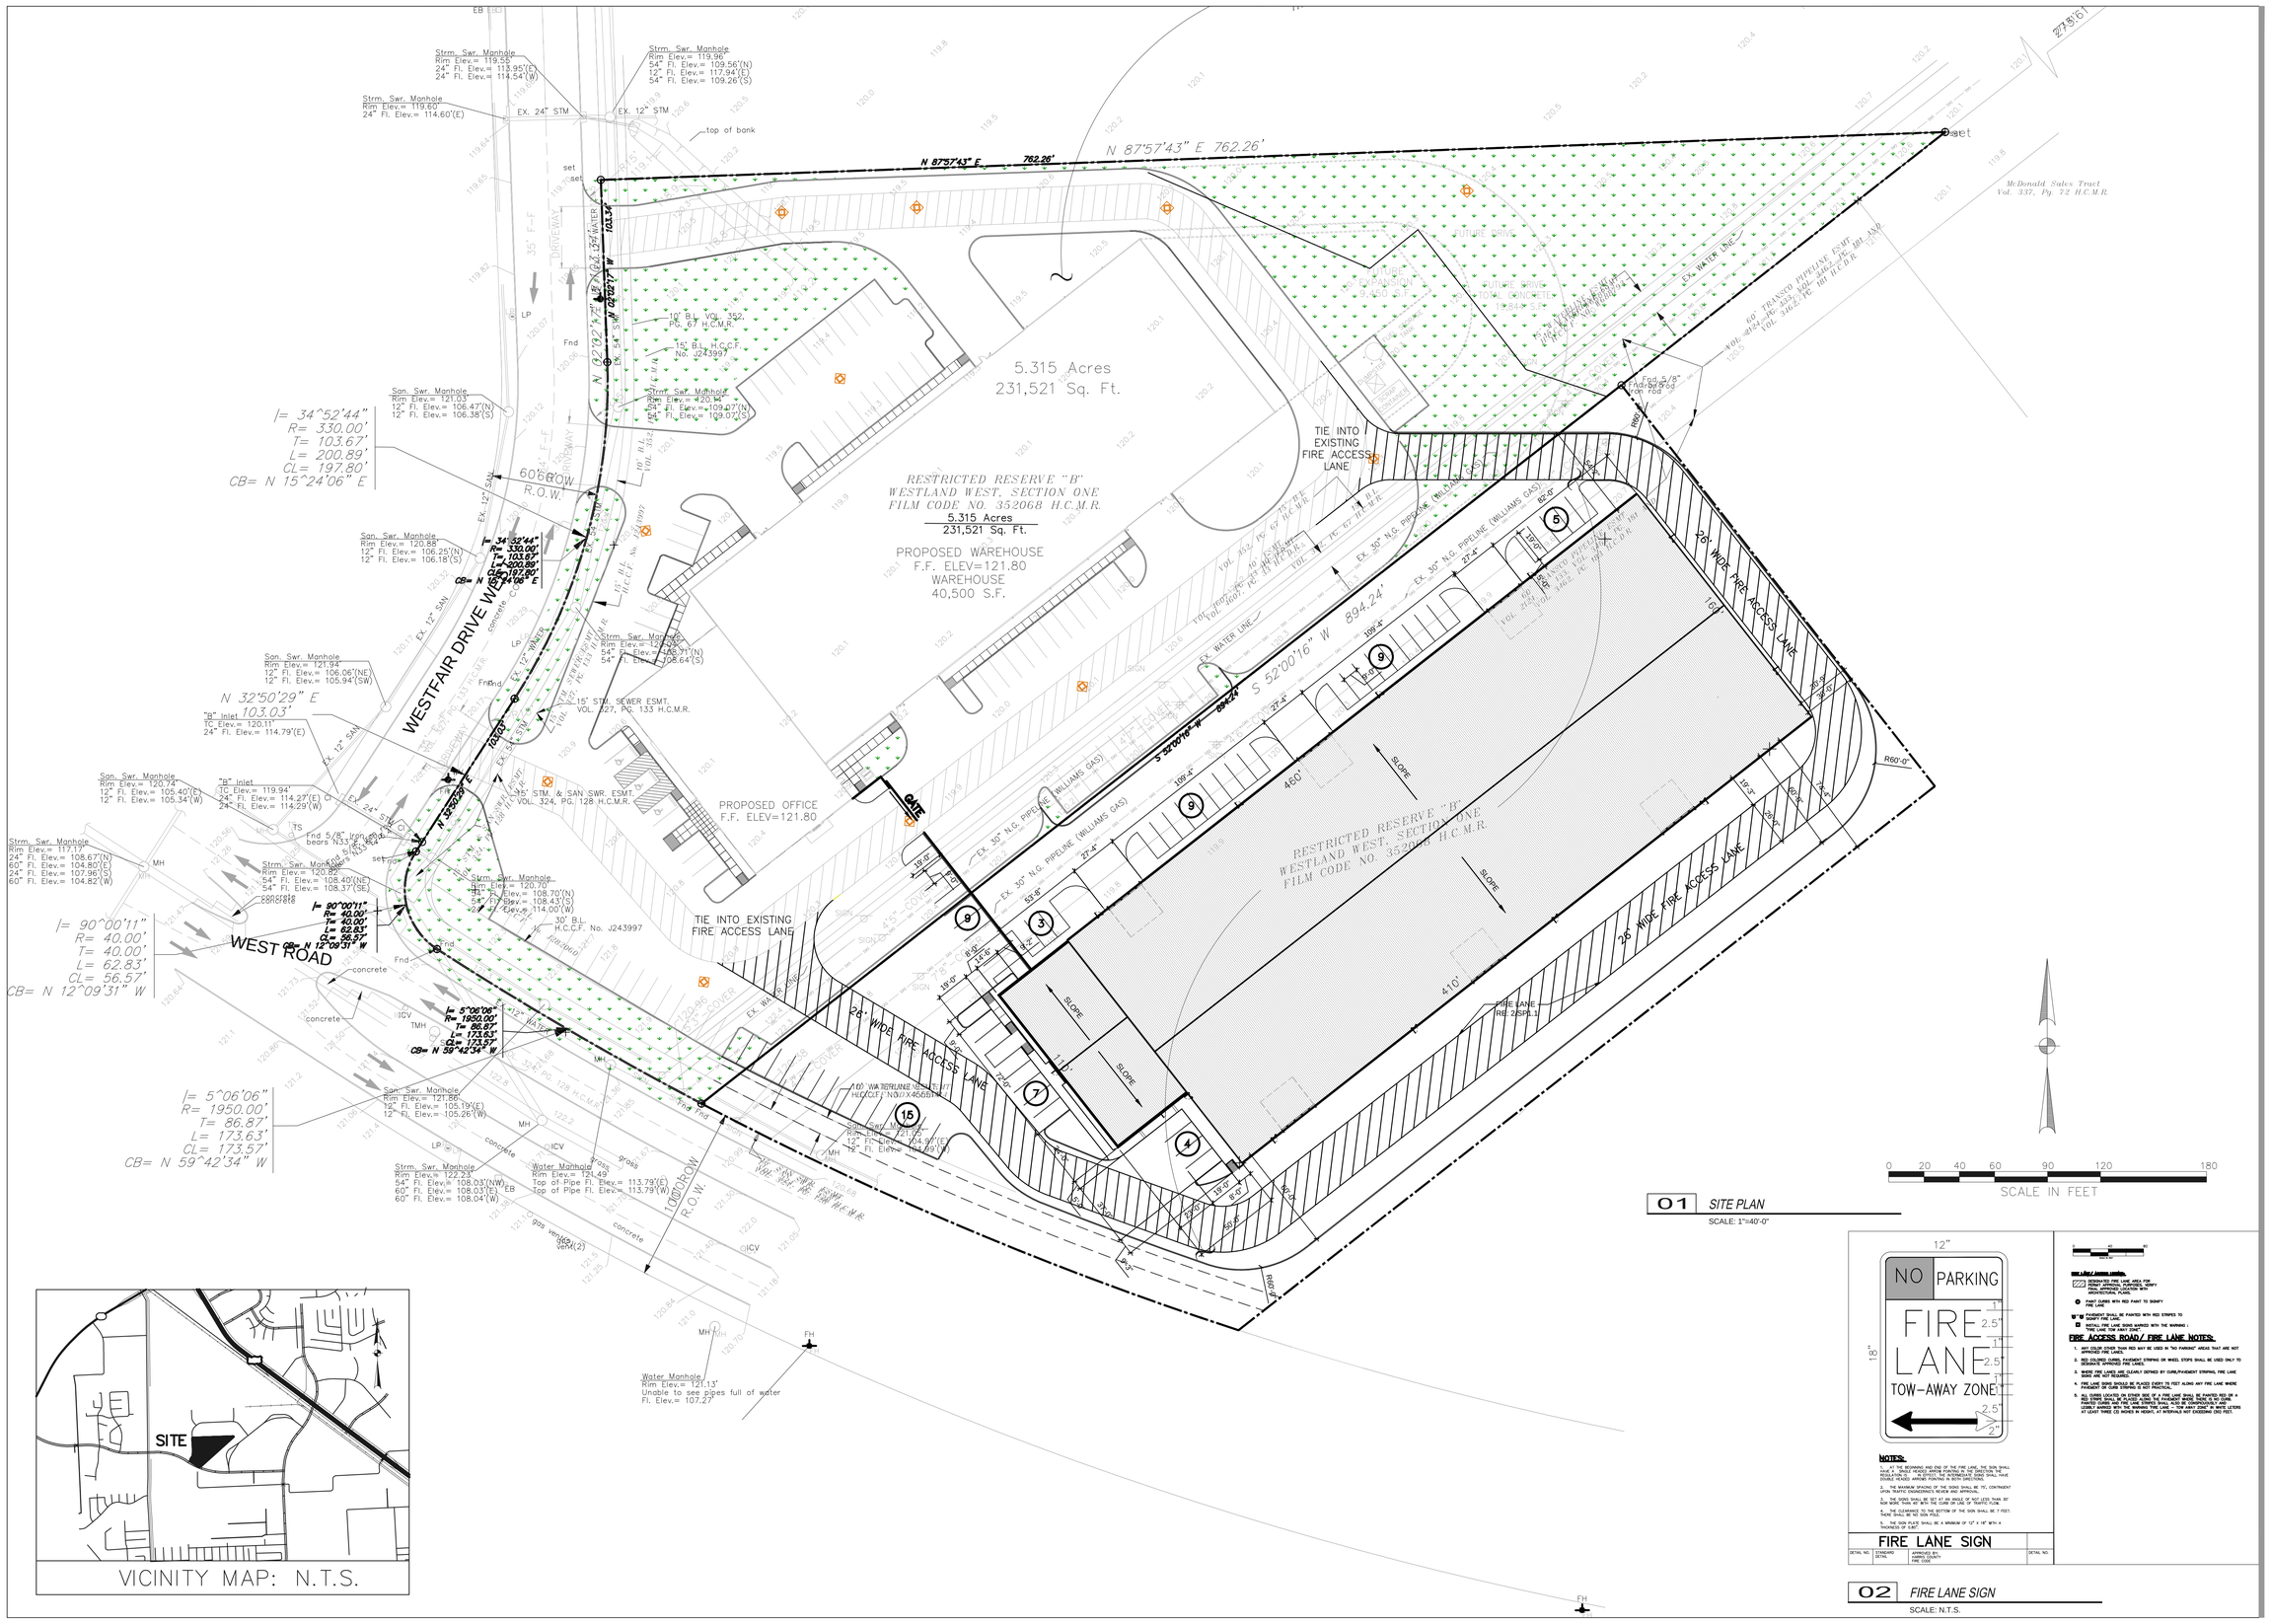

01 *SITE PLAN*
SCALE: 1"=40'-0"

02 *FIRE LANE SIGN*
SCALE: N.T.S.

ISSUE AND REVISION LOG	
DATE	ACTIVITY
10-7-13	PRELIM SHEETS
11-21-13	PERMIT ISSUE

STEEL SUPPLY, L.P.

14100 WEST ROAD
HOUSTON, TEXAS 77041

SITE PLAN

SCALE: AS NOTED

SP1.1